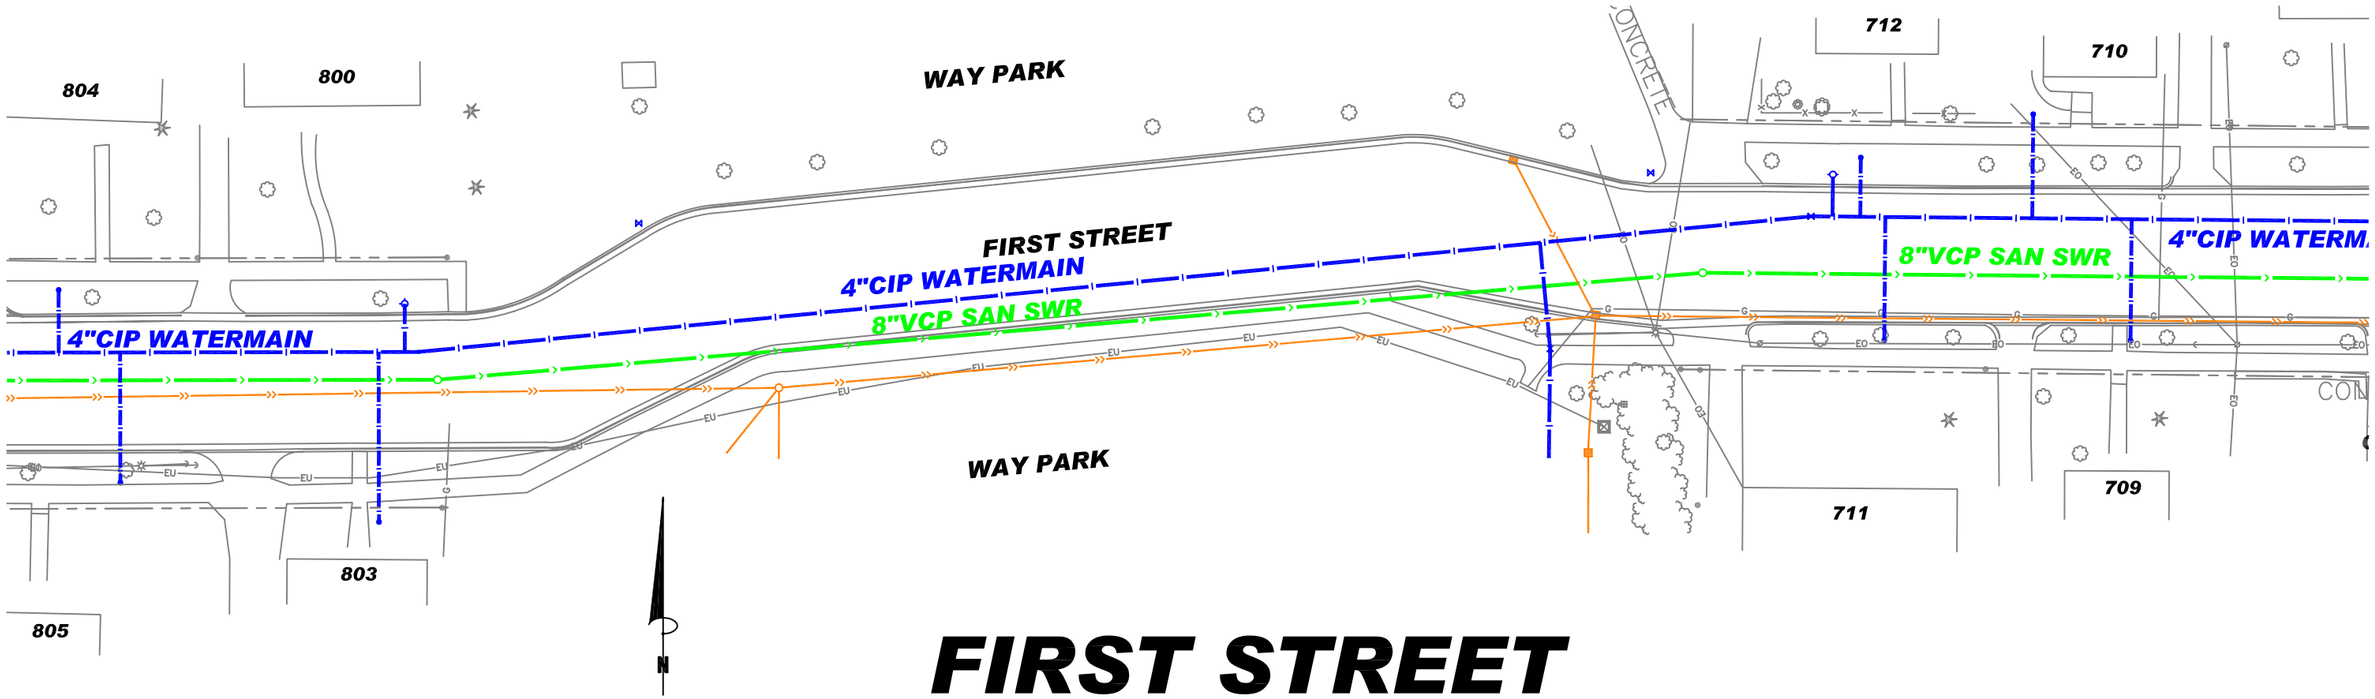

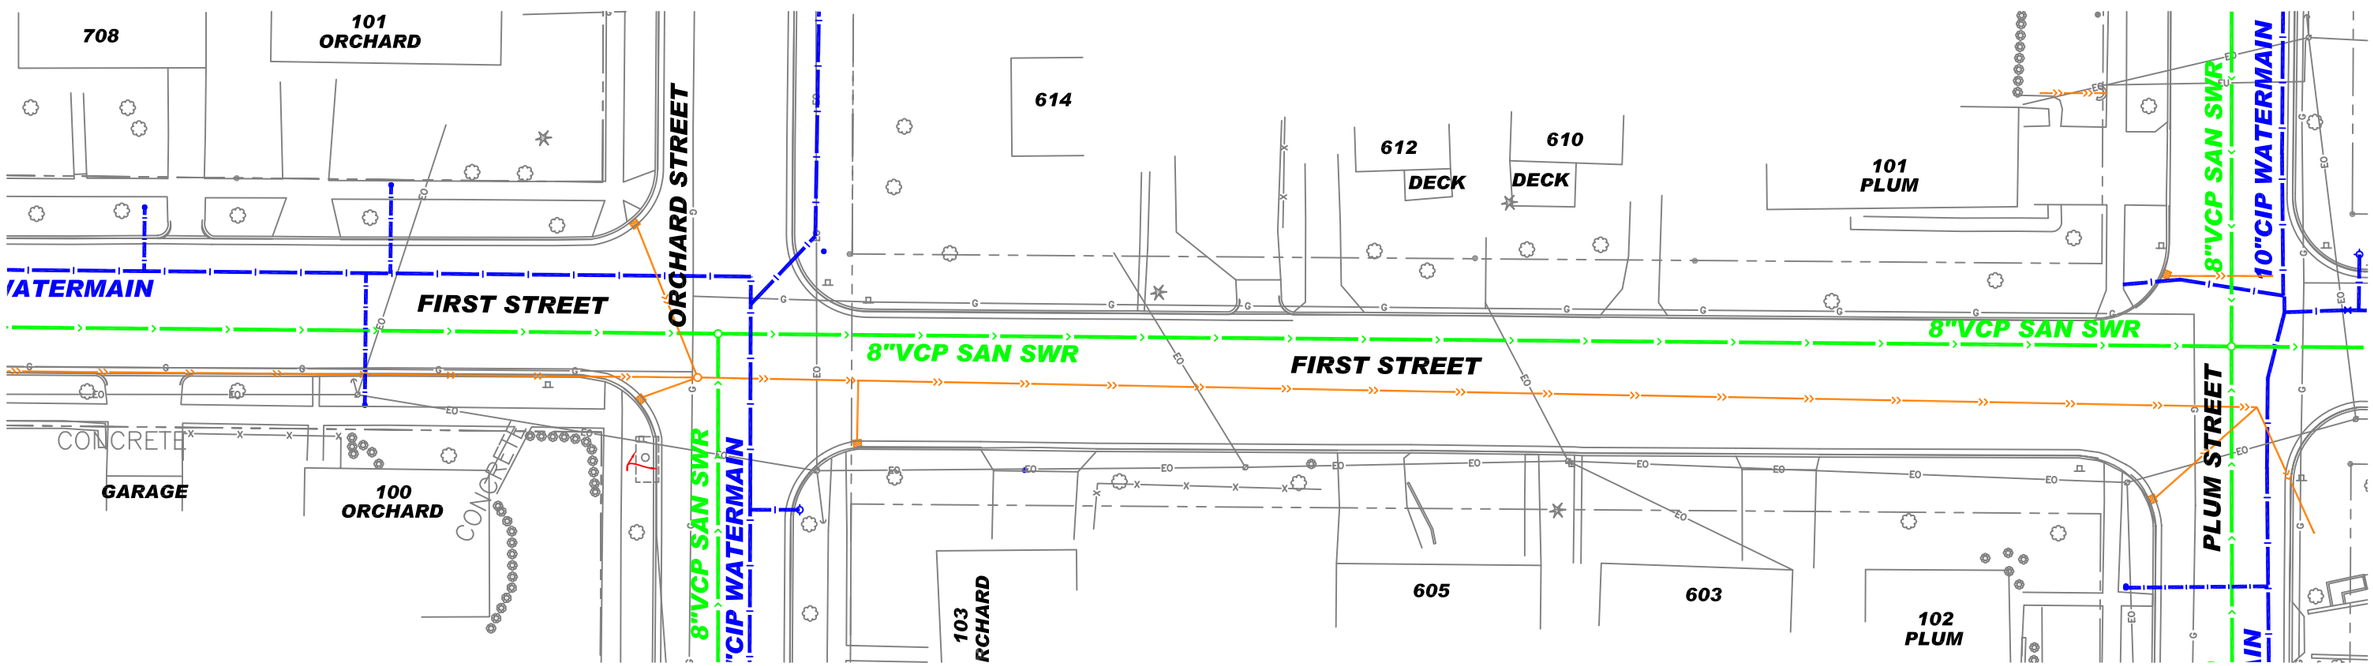

DRAWN BY: S.H.B. APPROVED BY: B.J.H. CHECKED BY: B.J.H.	BOLTON & MENK, INC. Consulting Engineers & Surveyors MANKATO, MN FAIRMONT, MN SLEEPY EYE, MN WILLMAR, MN BURNSVILLE, MN CHASKA, MN RAMSEY, MN AMES, IA	City of Northfield	PUBLIC SERVICES DEPARTMENT ENGINEERING DIVISION	PROJECT NAME: FIRST STREET IMPROVEMENTS 2008 IMPROVEMENT NO. 05 EXISTING CONDITIONS	ATTACHMENT NO. FIG. 4