Red Wing Avenue Street & Utility Improvements

City of Kenyon, MN

Project Map

BOLTON & MENK

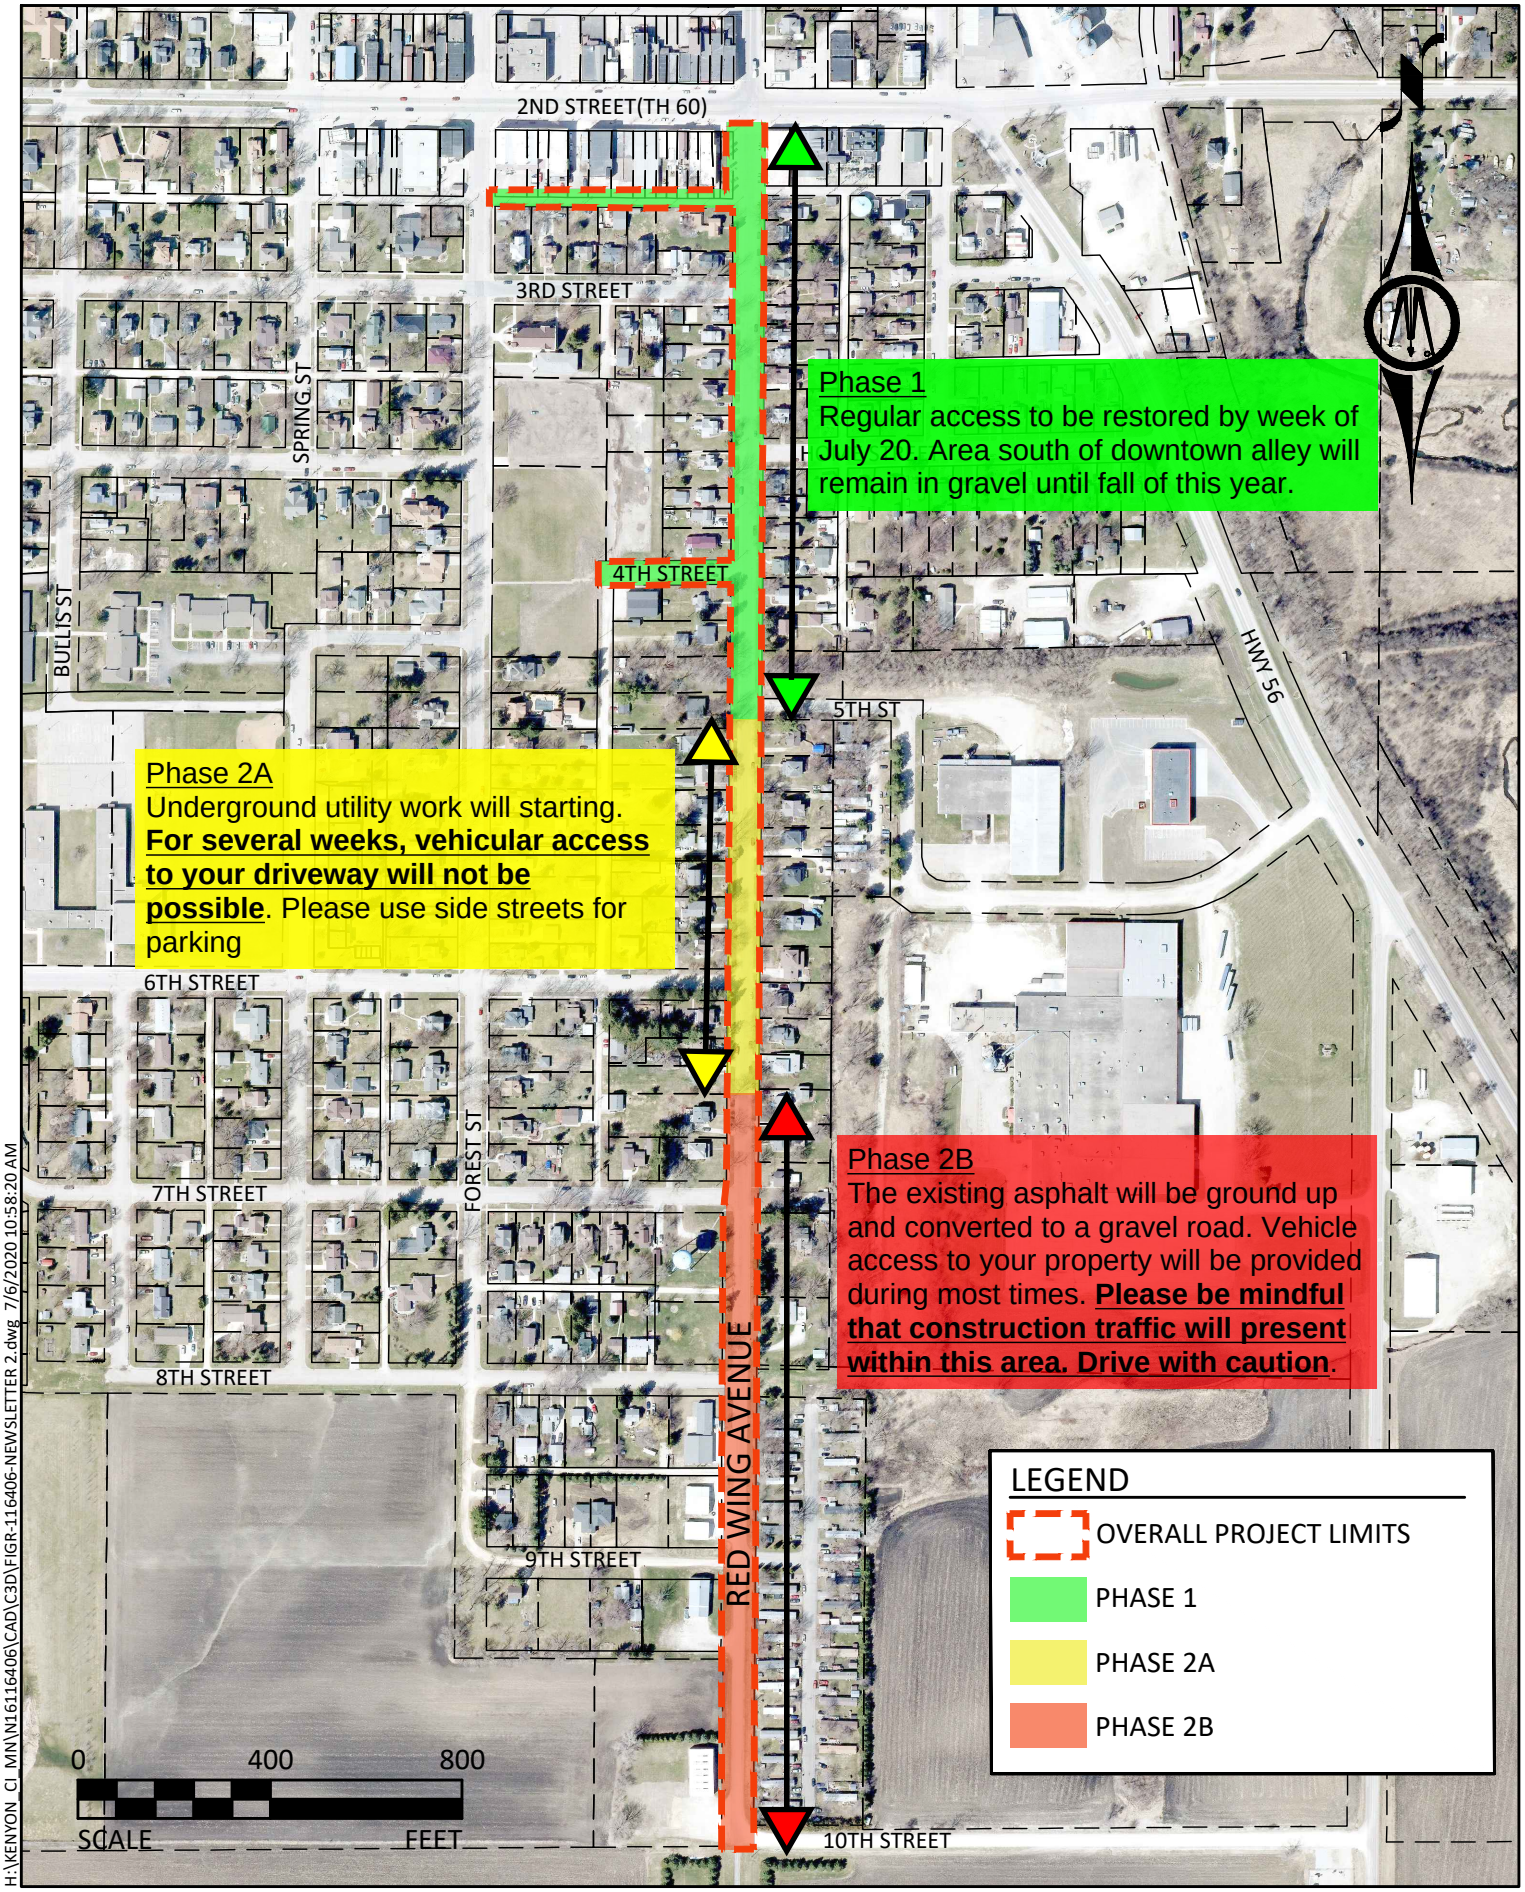

H:\KENYON_CI_MN\N16116406\CAD\C3D\FIGR-116406-NEWSLETTER 2.dwg 7/6/2020 10:58:20 AM