2 – LANE RURAL
MINOR ARTERIAL ROADWAY

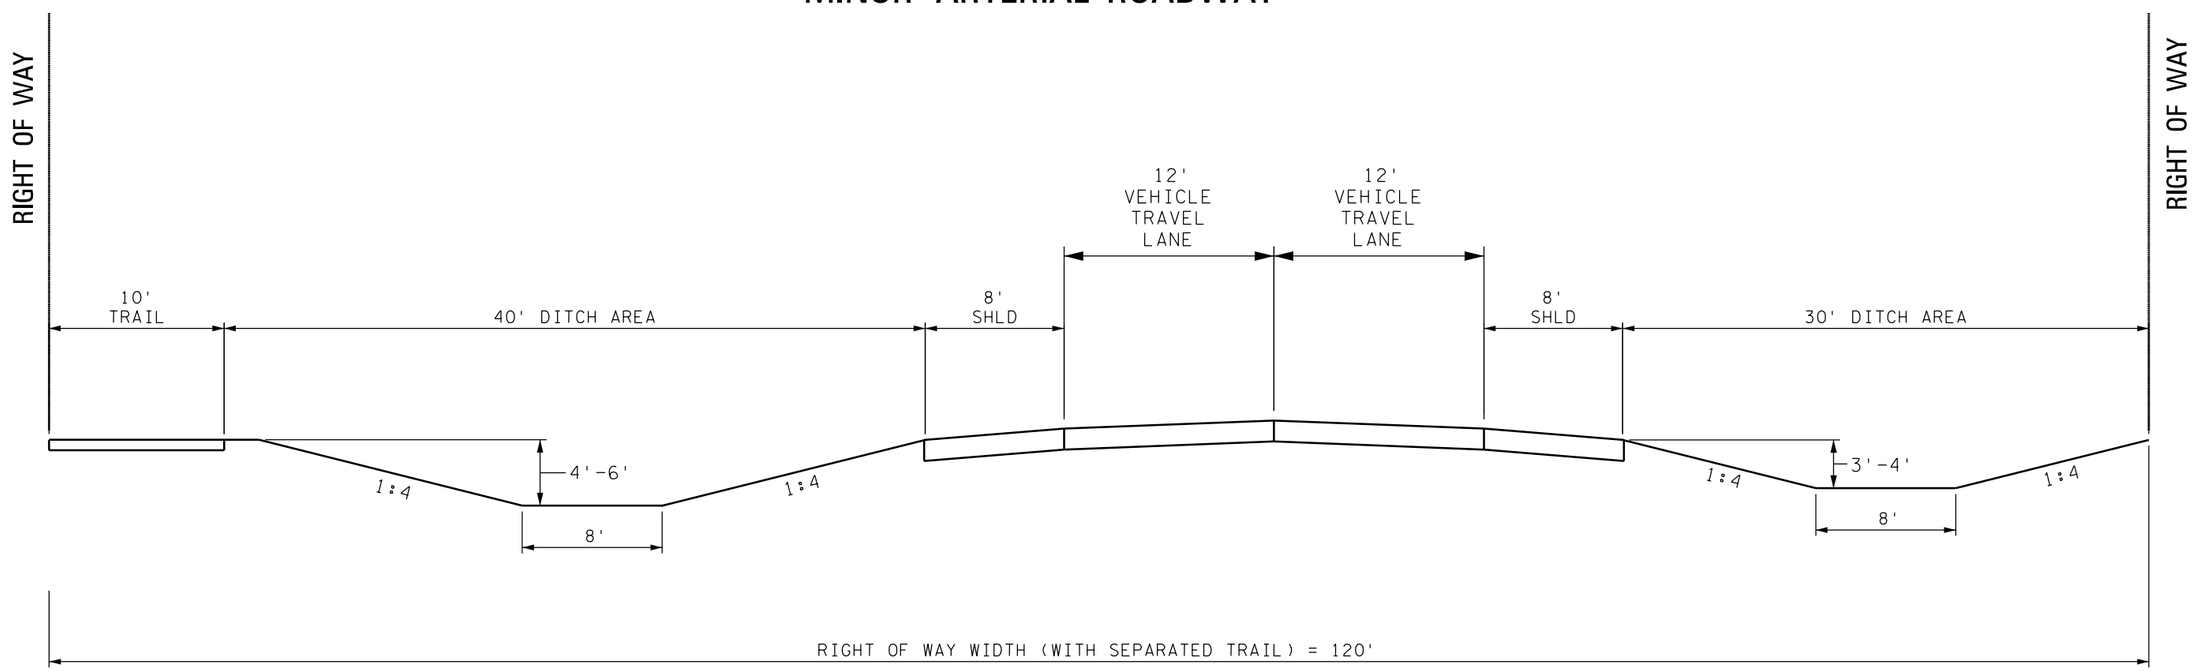

CARVER COUNTY RIVER CROSSING STUDY
WATERTOWN, MINNESOTA

TYPICAL SECTION
MAY, 2011

BOLTON & MENK
Engineers & Surveyors

H:\CACO\C15102197\Figures\102197_typ (w out berm).dgn 10:50:47 AM 5/17/2011 pdf-B and W.pltcfg bmi.tbl ericjo