TH 169/CSAH 4 INTERCHANGE IMPROVEMENT PROJECT
SHERBURNE COUNTY - CITY OF ZIMMERMAN

LAYOUT HISTORY

LAYOUT NOTES

PROJECT LOCATION
SHERBURNE COUNTY

LEVEL 1 LAYOUT APPROVAL

PROJECT LOCATION

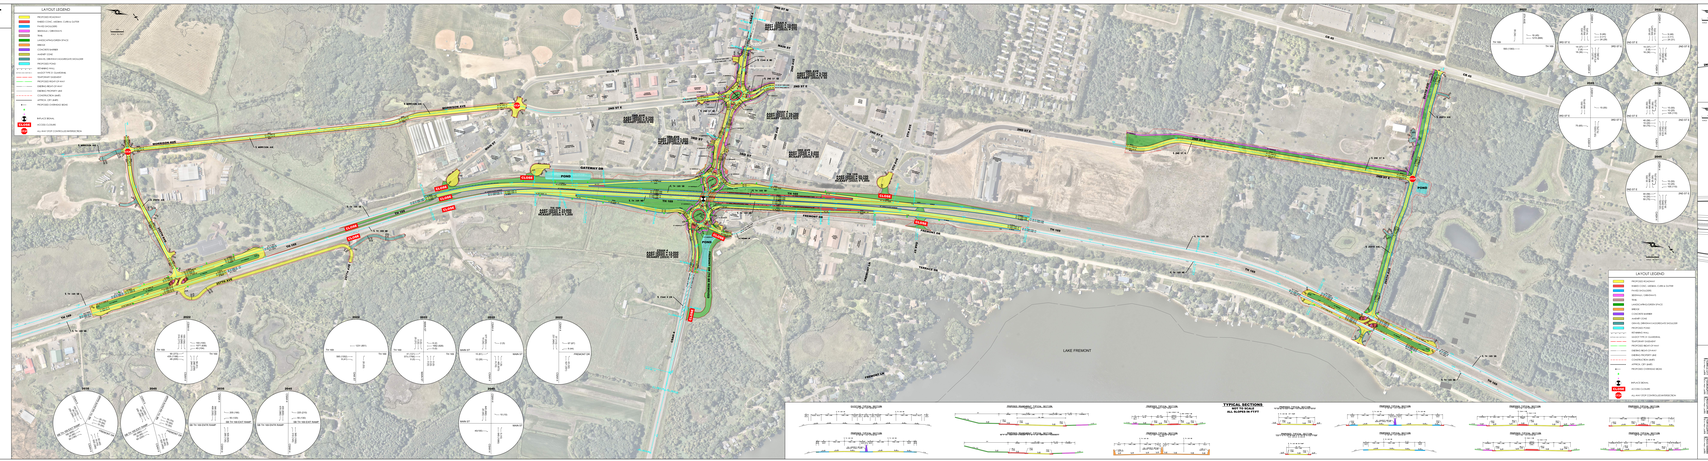

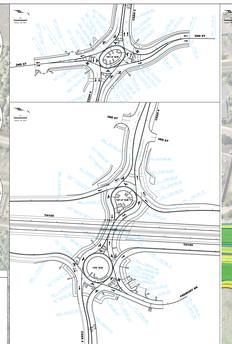

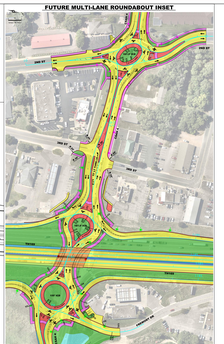

ALIGNMENT CURVE DATA

| | | |