TRUNK HIGHWAY 30 STREET & UTILITY IMPROVEMENTS

LAYOUT HISTORY
S.P. 2305-30 TH 30





2019 AADT 1870
2019 HCADT 68
2039 AADT 2050
2039 HCADT 75

POSTED SPEED 30MPH
DESIGN SPEED 30MPH

DESIGN EXCEPTIONS
NONE FOR THIS PROJECT

LEGEND
- PROPOSED TEMPORARY
- PROPOSED CSE
- PROPOSED DRAINAGEWAY
- PROPOSED ESS/MEDIUM / DRY/FORMAL
- POINT OF NEW
- PROPOSED RIGHT OF WAYS
- TEMPORARY EASEMENT
- PERMANENT EASEMENT
- PROPOSED RETAINING WALL

S.P. 2305-30 (TH 30)
PROPOSED LAYOUT

BOLTON & MENK
MN DEPARTMENT OF TRANSPORTATION
City of Rushford

LAYOUT NOTES:
1 LIGHTING: NO YES
2 L-TRUCK MOVING ROUTE: NO

PURPOSE AND NEED STATEMENT
- PAVEMENT CONDITION, CITY UTILITY REPLACEMENT AND ADA IMPROVEMENTS

LAYOUT No. 3 COPY No. ____
T.H. 30 VICINITY OF RUSHFORD, FILLMORE COUNTY
34.4/19.2/15.1 MILES SE OF SOUTHWEST JCT.

Prepared by BOLTON & MENK, INC. 2001 SCALE: HOR. 1 INCH = 20 FT. VERT. 1 INCH = ____ FT.

S.P. 2305-30	T.H. 30	A.I. ____	PPMS ACTIVITY ____
S.P. ____	T.H. ____	A.I. ____	PPMS ACTIVITY ____
S.P. ____	T.H. ____	A.I. ____	PPMS ACTIVITY ____

For ____

Copy No. ____
DATE: 12/01/2020

Level 2 LAYOUT APPROVAL
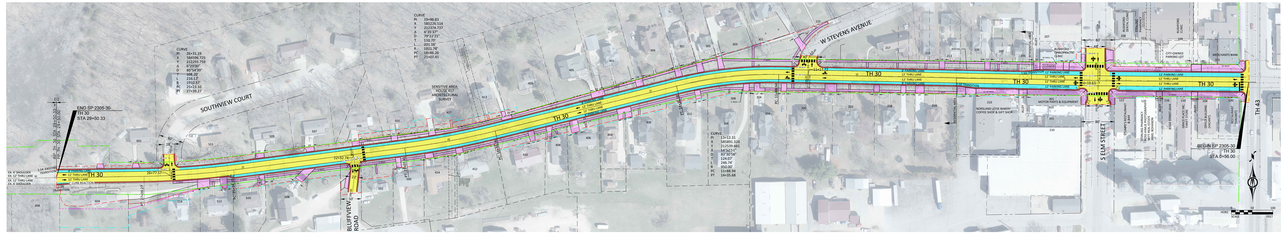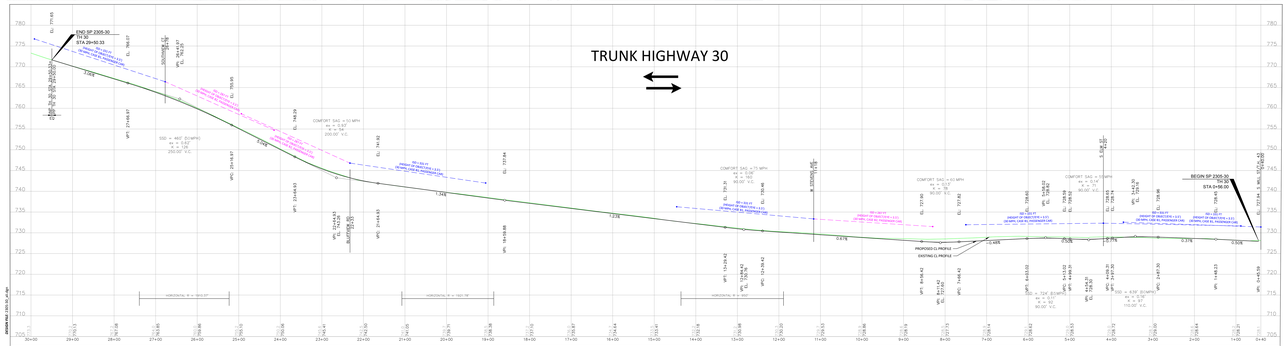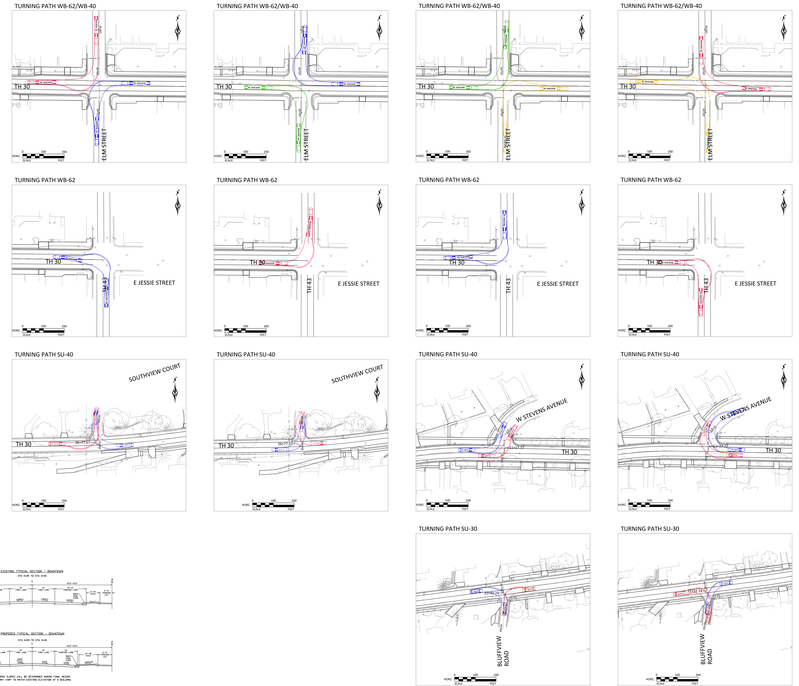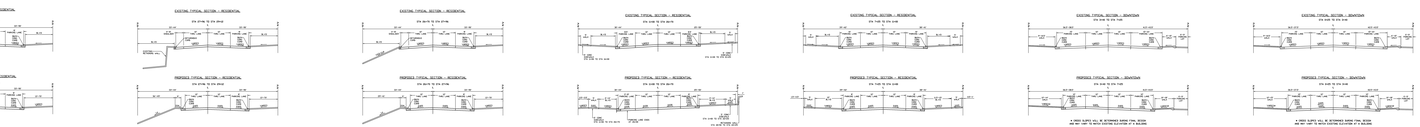
Programmed Letting Date	JANUARY 28, 2022	12-17-2020
Prepared By	Jason Boyington (District Design Engineer)	DATE NO. HOURS
Reviewed By	Michael Schweyen (District Design Engineer)	20____
Reviewed By	Mark Trogstad-Isaacson (District Design Engineer)	20____
Reviewed By	District Design Engineer	20____
Approved By	Mark Schoenfelder (Transportation District Engineer)	20____